Mendenhall Smith Structural Engineers welcomes you to the

STRATOSPHERE

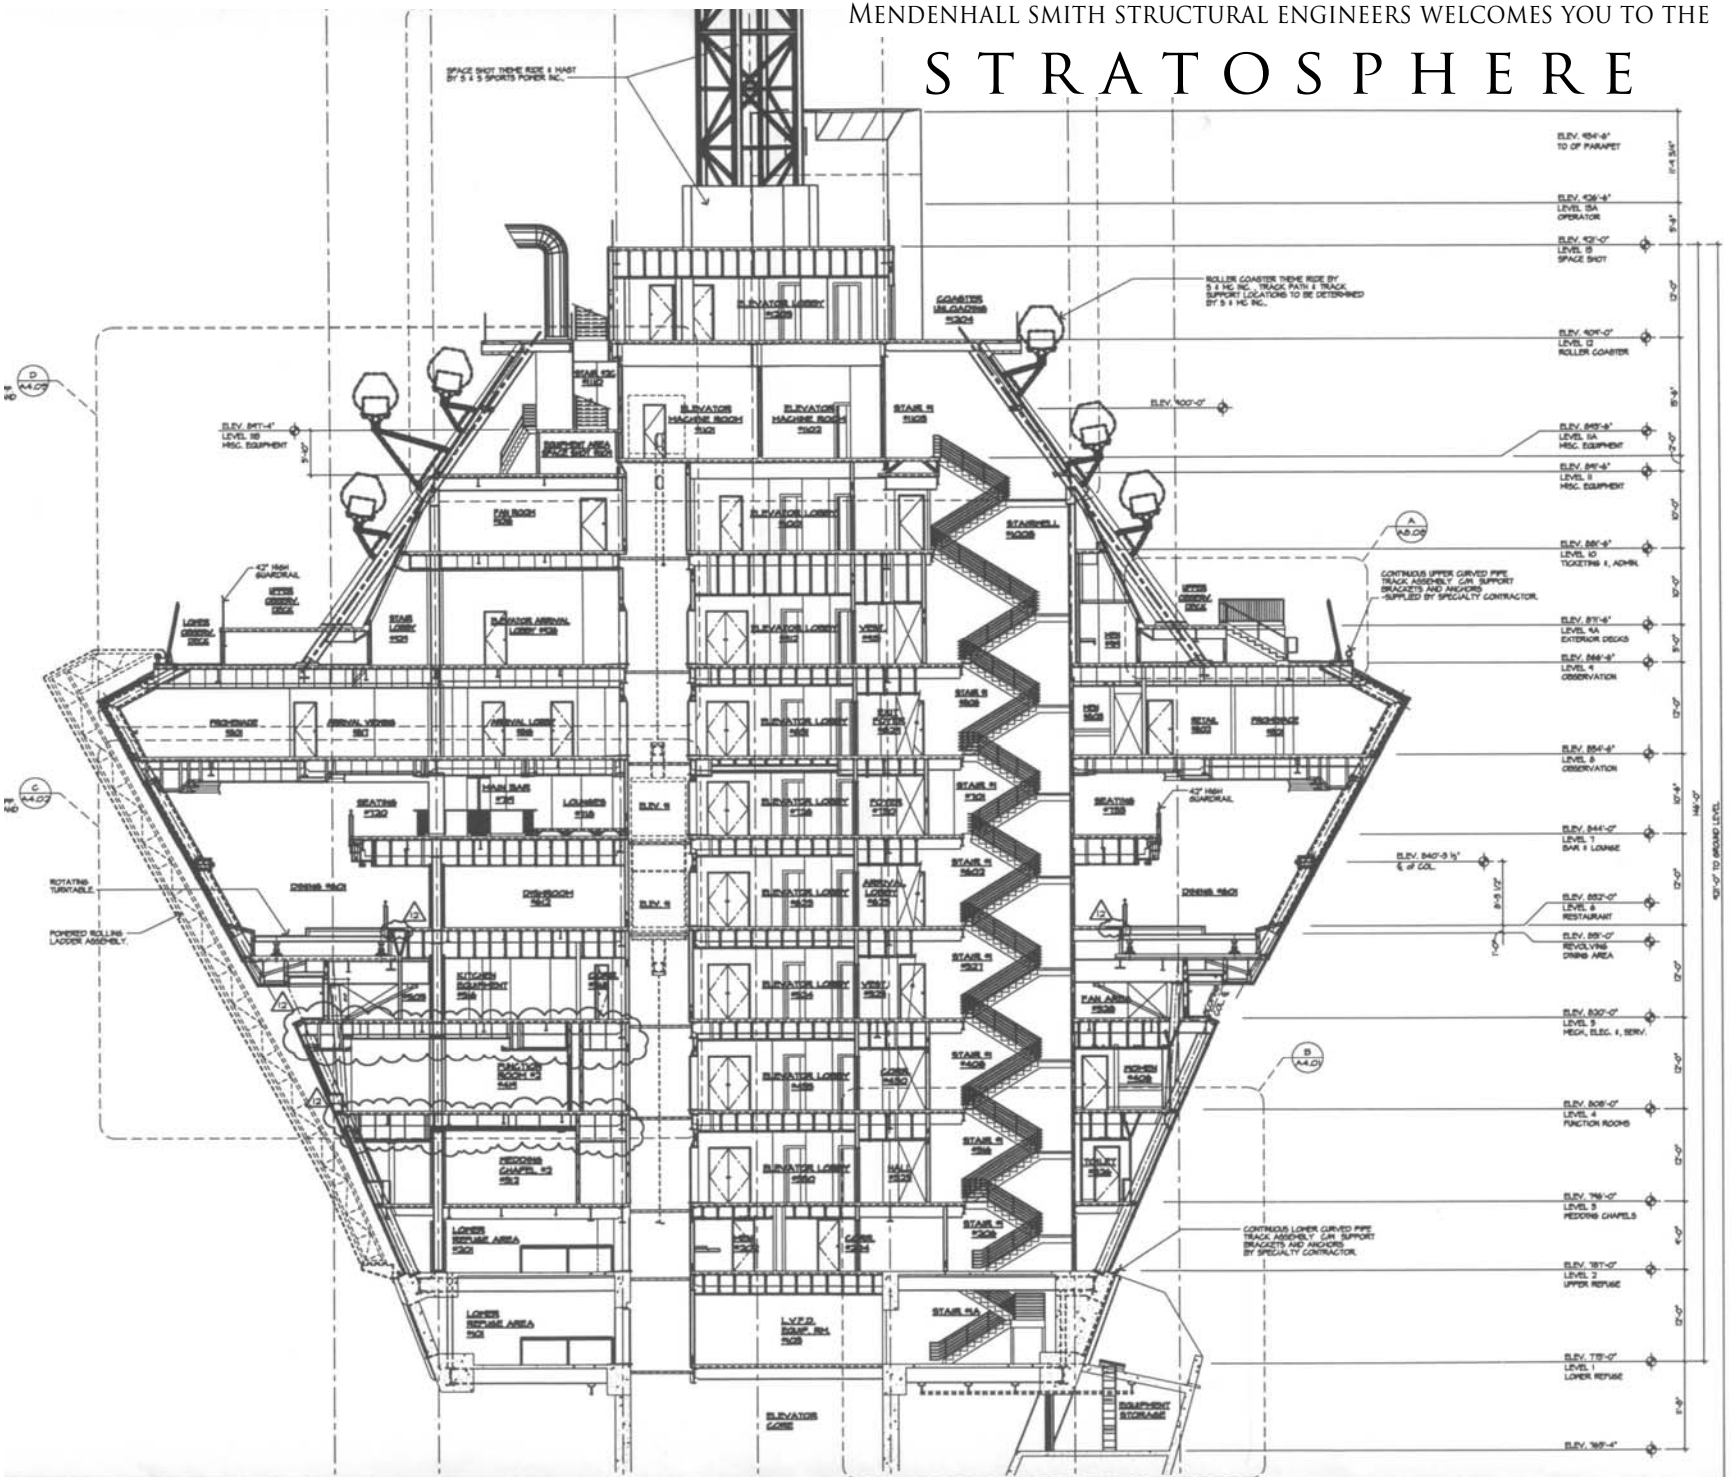
ELEV. 1154'-6"
TO OF PARAPET
ELEV. 1126'-6"
LEVEL 15A
OPERATOR
ELEV. 1121'-0"
LEVEL 15
SPACE SHOT
ELEV. 1014'-0"
LEVEL 12
ROLLER COASTER
ELEV. 1000'-0"
ELEV. 947'-4"
LEVEL 10
MISC. EQUIPMENT
ELEV. 945'-6"
LEVEL 9A
MISC. EQUIPMENT
ELEV. 941'-6"
LEVEL 9
MISC. EQUIPMENT
ELEV. 886'-6"
LEVEL 10
TICKETING & ADMIN.
ELEV. 871'-6"
LEVEL 4A
EXTERIOR DECKS
ELEV. 866'-6"
LEVEL 4
OBSERVATION
ELEV. 854'-6"
LEVEL 8
OBSERVATION
ELEV. 844'-0"
LEVEL 7
BAR & LOUNGE
ELEV. 840'-8 1/2"
℄ of COL.
ELEV. 837'-0"
LEVEL 6
RESTAURANT
ELEV. 819'-0"
REVOLVING
DINING AREA
ELEV. 800'-0"
LEVEL 5
MECH., ELEC. & SERV.
ELEV. 808'-0"
LEVEL 4
FUNCTION ROOMS
ELEV. 788'-0"
LEVEL 3
WEDDING CHAPELS
ELEV. 787'-0"
LEVEL 2
UPPER REFUSE
ELEV. 773'-0"
LEVEL 1
LOWER REFUSE
ELEV. 769'-4"
ROLLER COASTER THEME RIDE BY
S & MG INC., TRACK PATH & TRACK
SUPPORT LOCATIONS TO BE DETERMINED
BY S & MG INC.
CONTINUOUS UPPER CURVED PIPE
TRACK ASSEMBLY C/W SUPPORT
BRACKETS AND ANCHORS
-SUPPLIED BY SPECIALTY CONTRACTOR.
CONTINUOUS LOWER CURVED PIPE
TRACK ASSEMBLY C/W SUPPORT
BRACKETS AND ANCHORS
BY SPECIALTY CONTRACTOR.
42" HIGH GUARDRAIL
ROTATING TURNTABLE
POWERED ROLLING LADDER ASSEMBLY.
ELEVATOR CORE
EQUIPMENT STORAGE
ELEVATOR LOBBY
ELEVATOR MACHINE ROOM
STAIRWELL
ARRIVAL LOBBY
ARRIVAL VIEWING
PROMENADE
SEATING
DINING ROOM
KITCHEN EQUIPMENT
FUNCTION ROOM
WEDDING CHAPEL
LOWER REFUSE AREA
L.V.F.D. EQUIP. RM.
FAN ROOM
RETAIL
TOILET
VESTIBULE
LOWER OBSERVATION DECK
UPPER OBSERVATION DECK
STAIR LOBBY
LOUNGE
BAR
POWER
ELEV. 9
STAIR 9
